REVISED 7/2/13

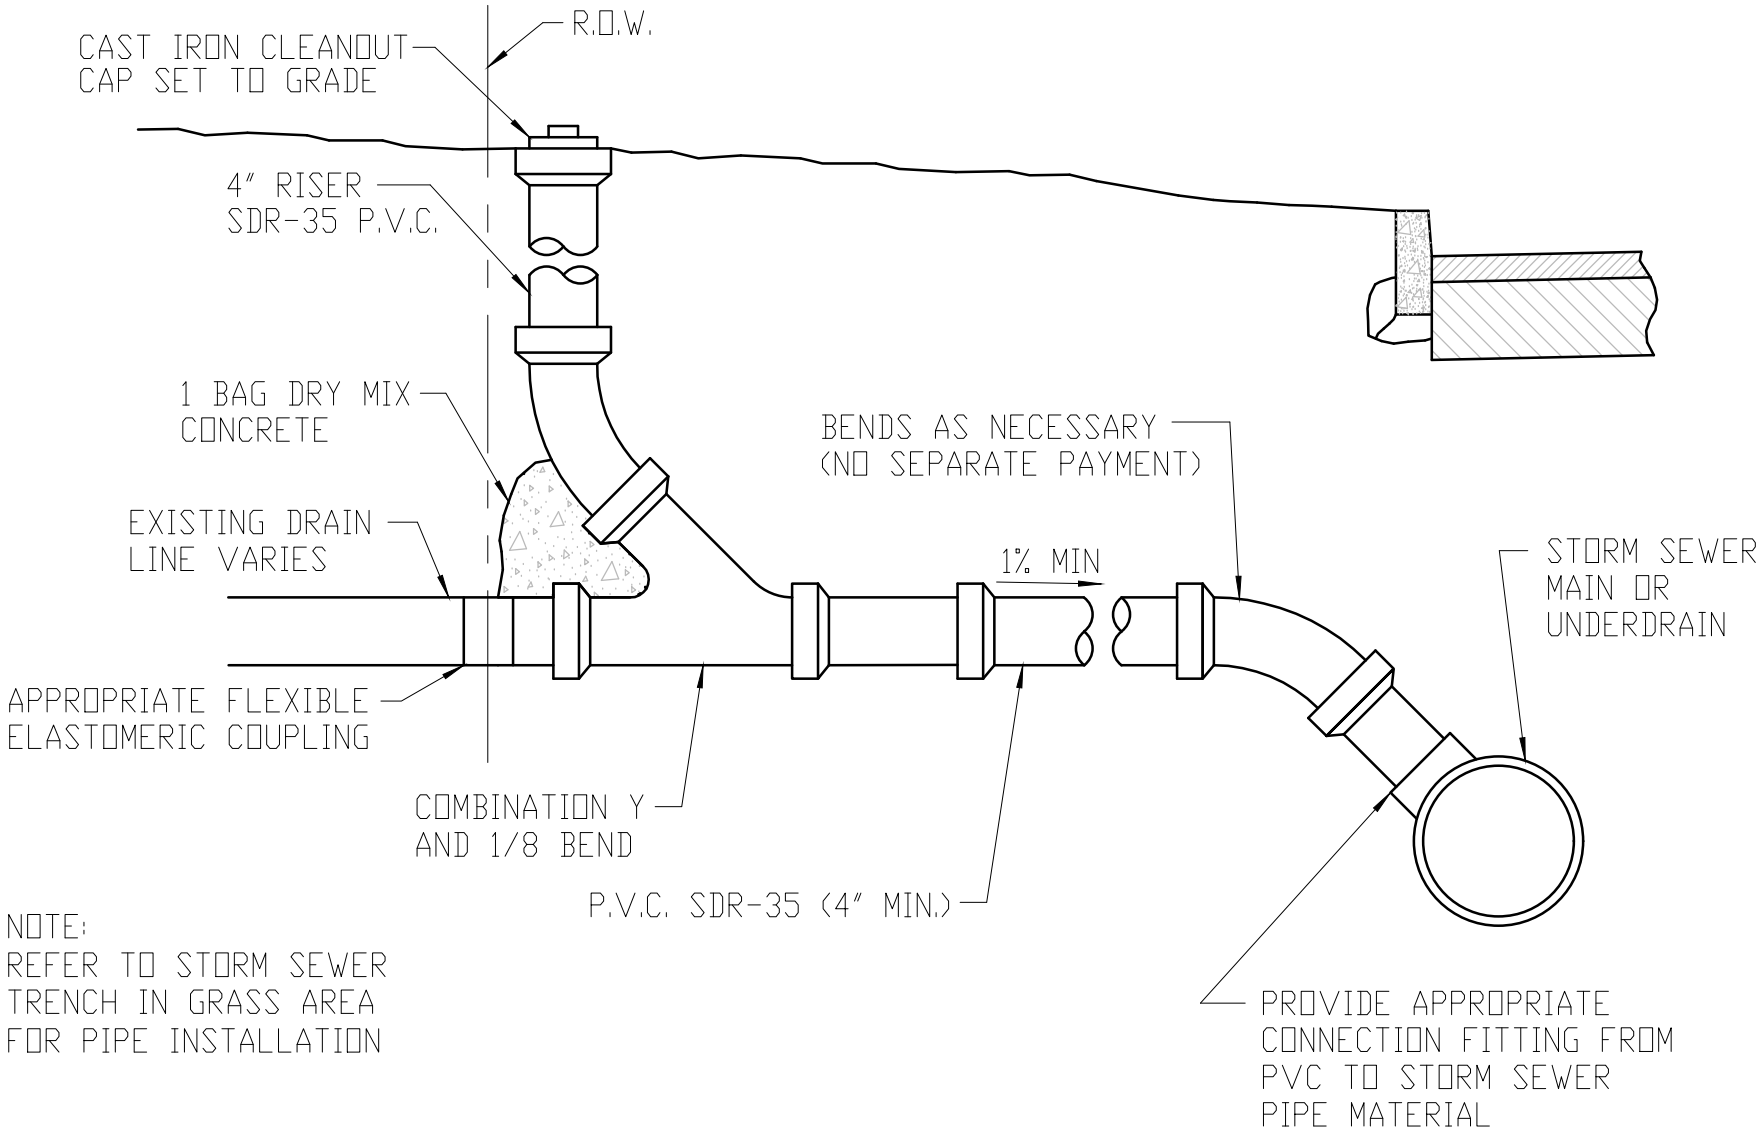

NOTE:
REFER TO STORM SEWER TRENCH IN GRASS AREA FOR PIPE INSTALLATION

DRAIN LINE CONNECTION

ITEM 603.05000MO

NOT TO SCALE