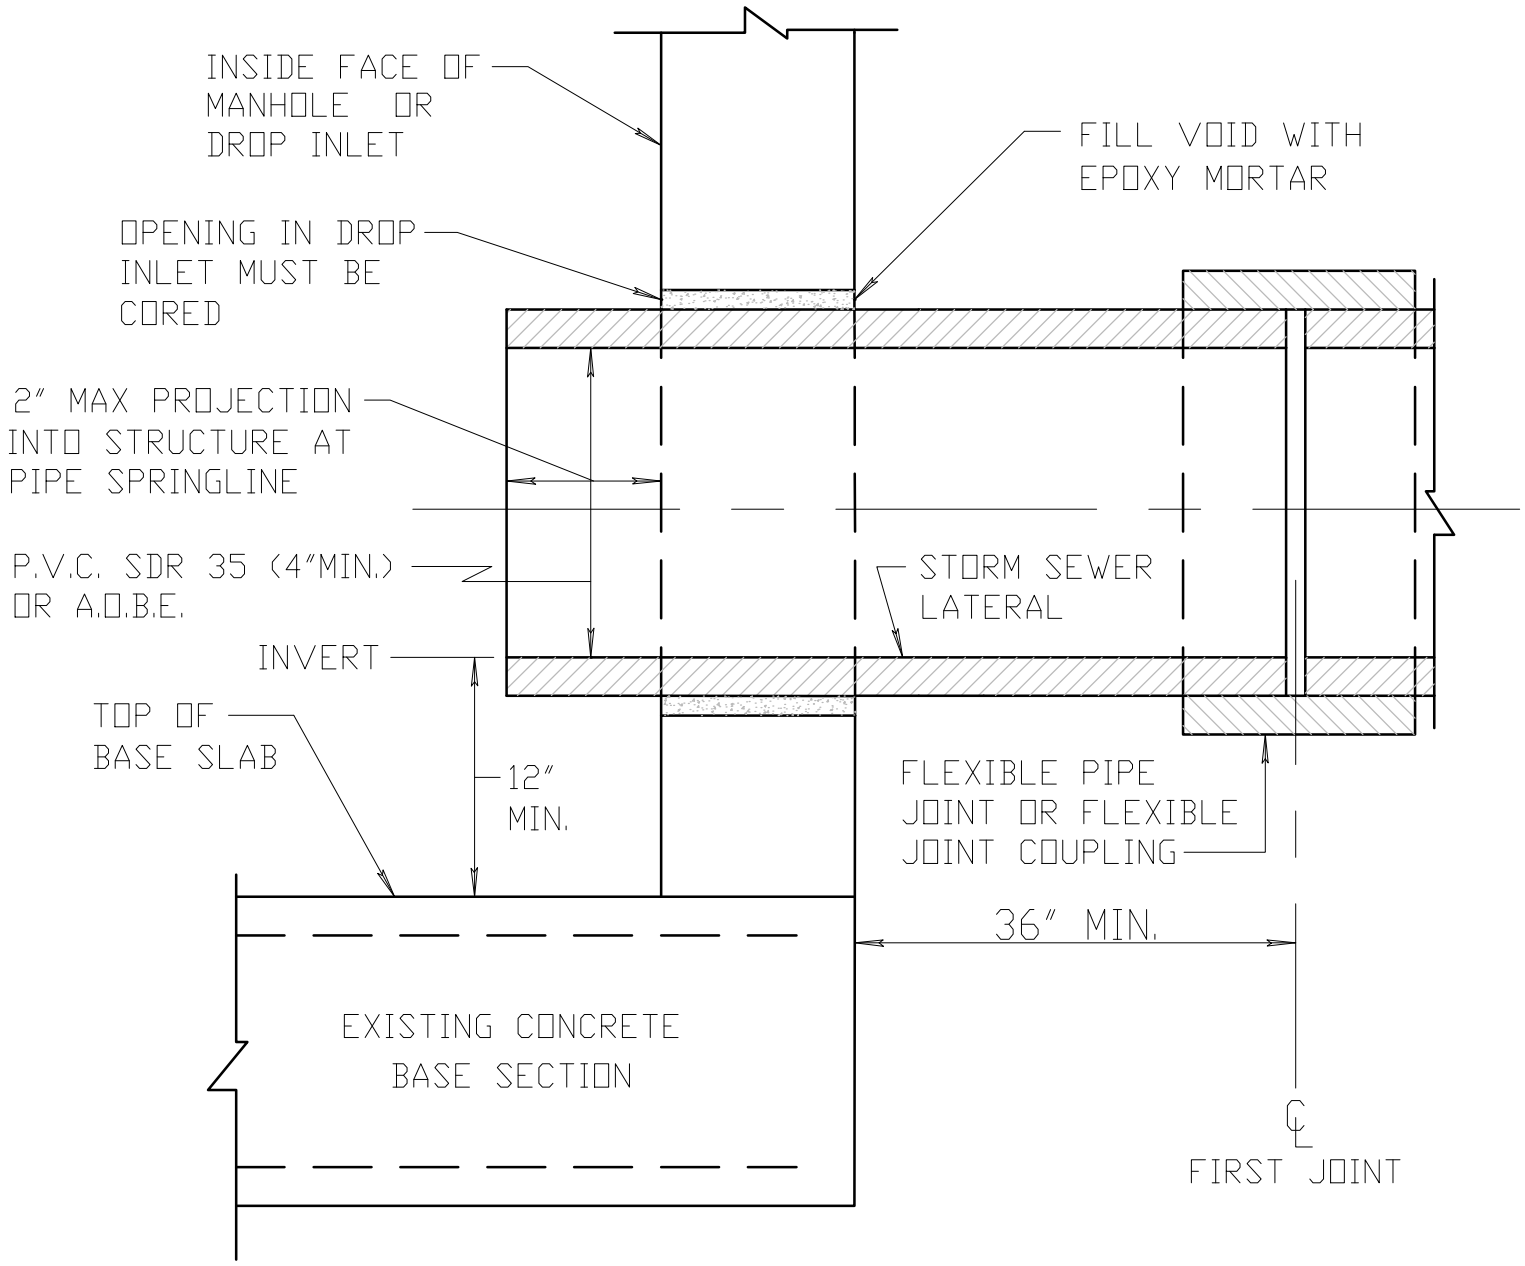

STORM SEWER LATERAL CONNECTION TO EXISTING DRAINAGE STRUCTURE

NOT TO SCALE

6/25/13

REVISED