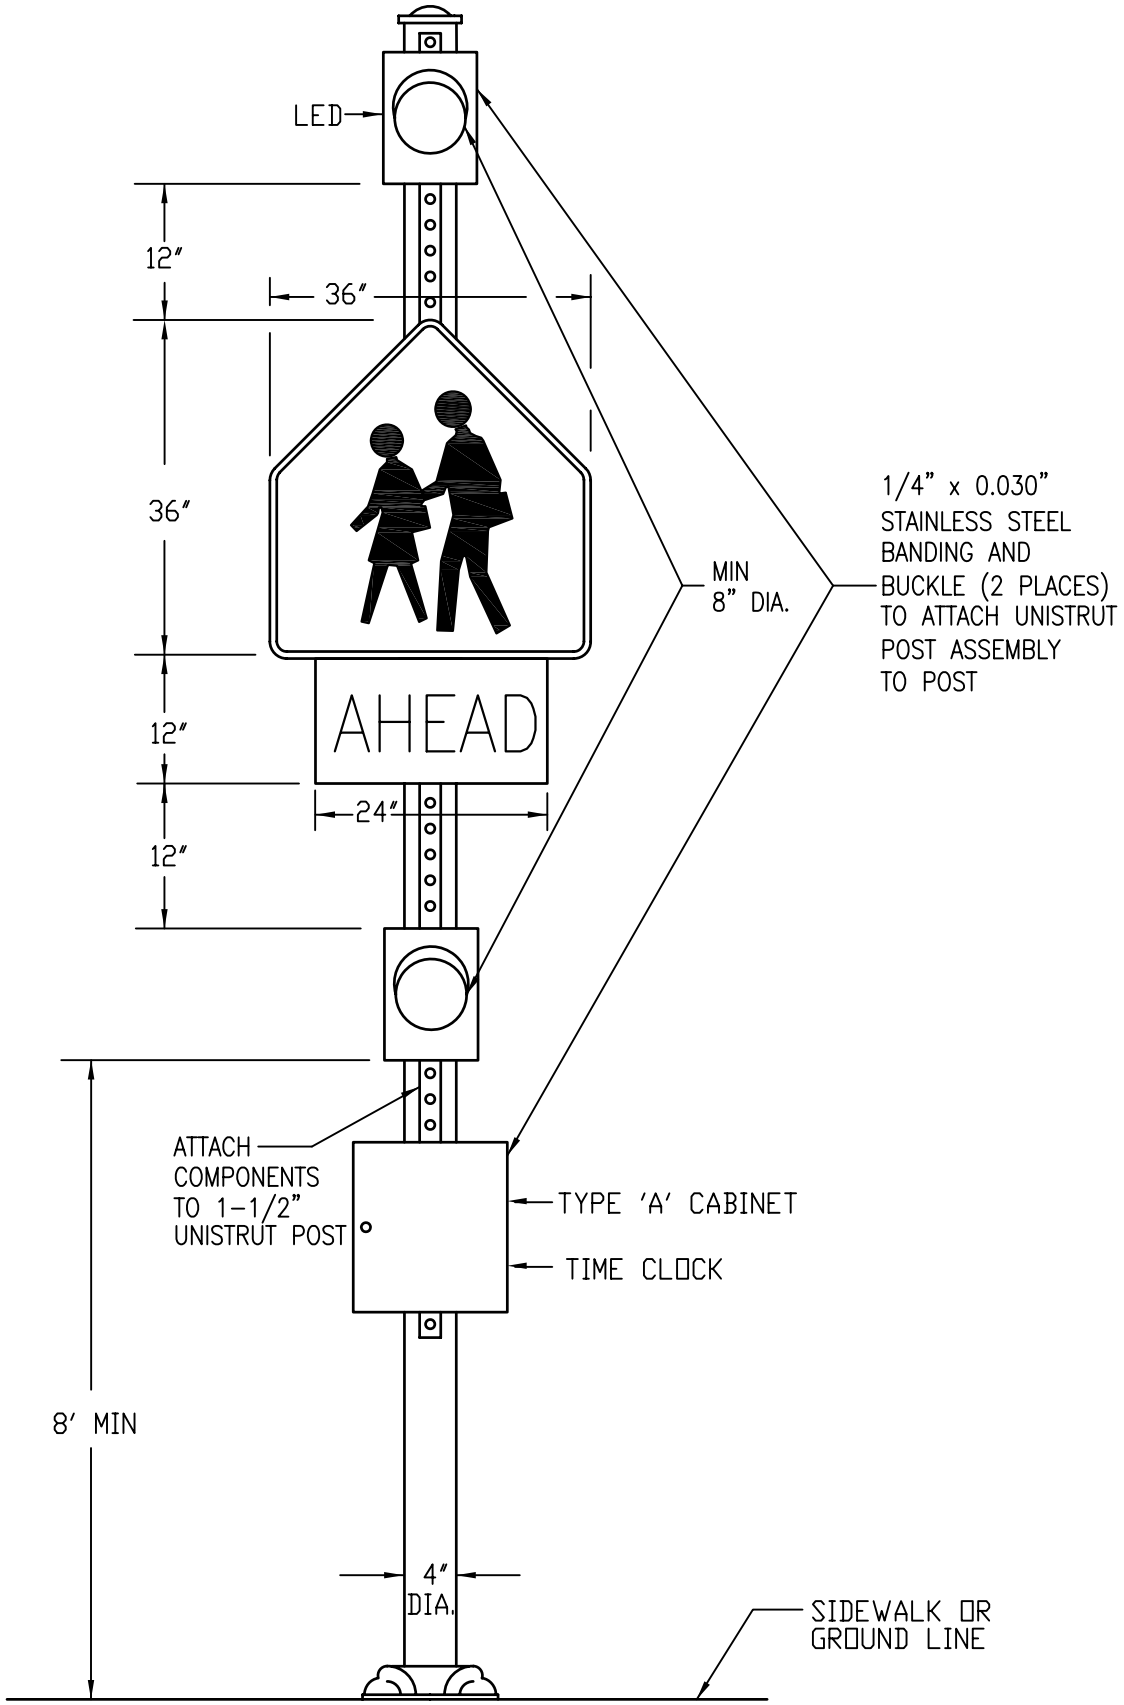

ADVANCE SCHOOL ZONE WARNING FLASHER CONFIGURATION

9/1/09

NOT TO SCALE

REVISED