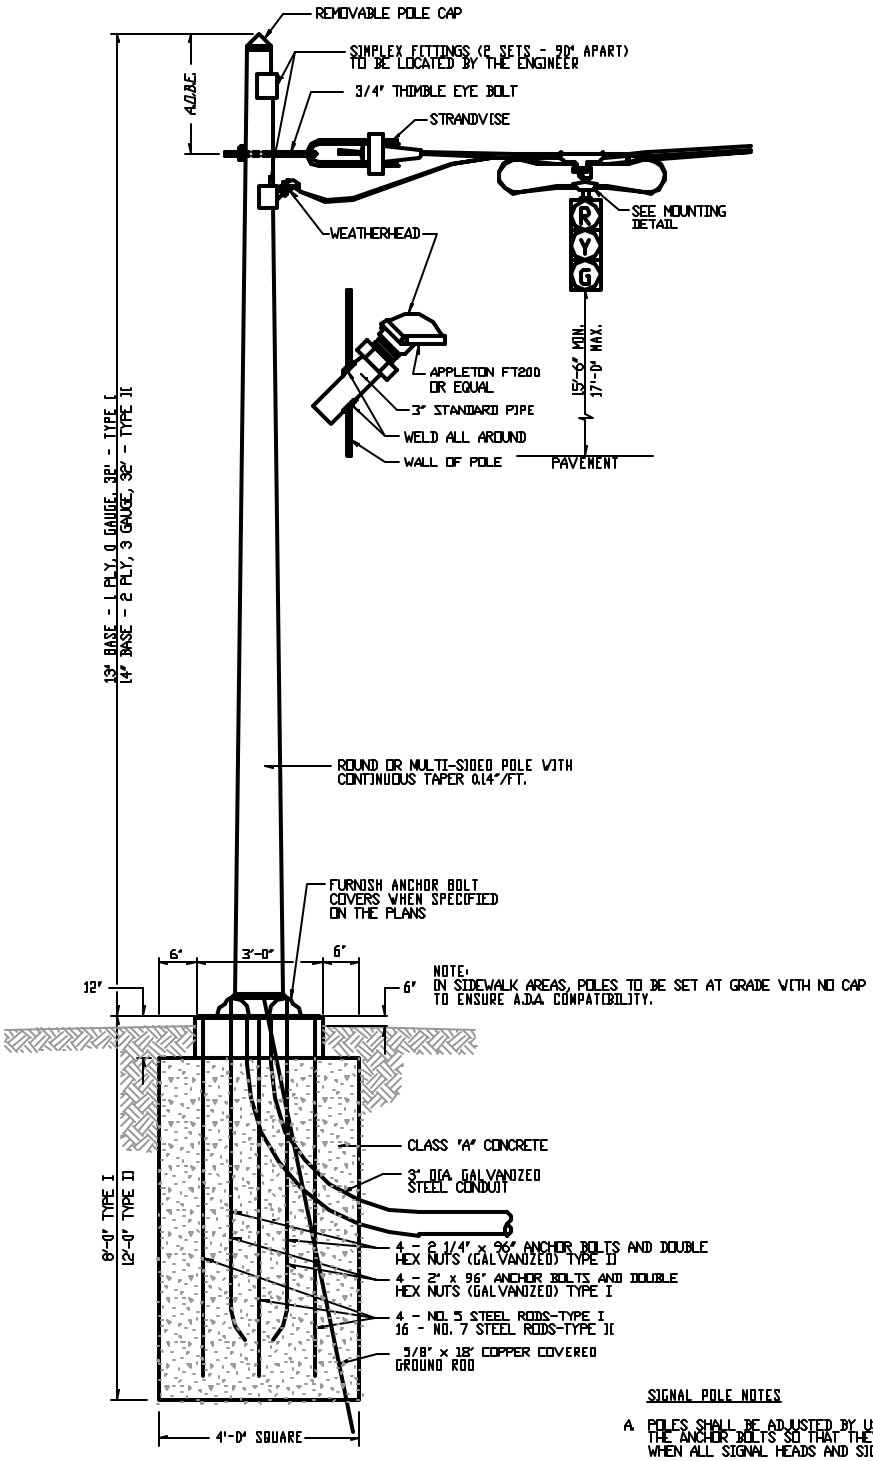

SIGNAL POLE INSTALLATION (STRAIN POLE)

NOT TO SCALE

SIGNAL POLE NOTES

A. POLES SHALL BE ADJUSTED BY USE OF THE NUTS ON THE ANCHOR BOLTS SO THAT THEY ARE VERTICAL WHEN ALL SIGNAL HEADS AND SIGNS ARE INSTALLED.

B. POLES SHALL BE LOCATED NO CLOSER TO THE ROADWAY OR CURB THAN THE LINE OF FIXED OBJECTS IN THE IMMEDIATE AREA AND IN NO CASE LESS THAN 2' FROM THE ROADWAY OR CURB.

C. CONCRETE, BAR REINFORCEMENT, BASE AND GROUNDING TO BE PAID FOR UNDER CONCRETE BASE ITEM.

D. BEARING SURFACE OF HOLE SHALL BE UNDISTURBED GROUND OR COMPACTED SOIL. IF A FORM IS REQUIRED OR PRECAST BASE IS USED OR ANY SPECIAL TREATMENT REQUIRED IT SHALL BE A.D.B.E.

4/1/98

REVISED