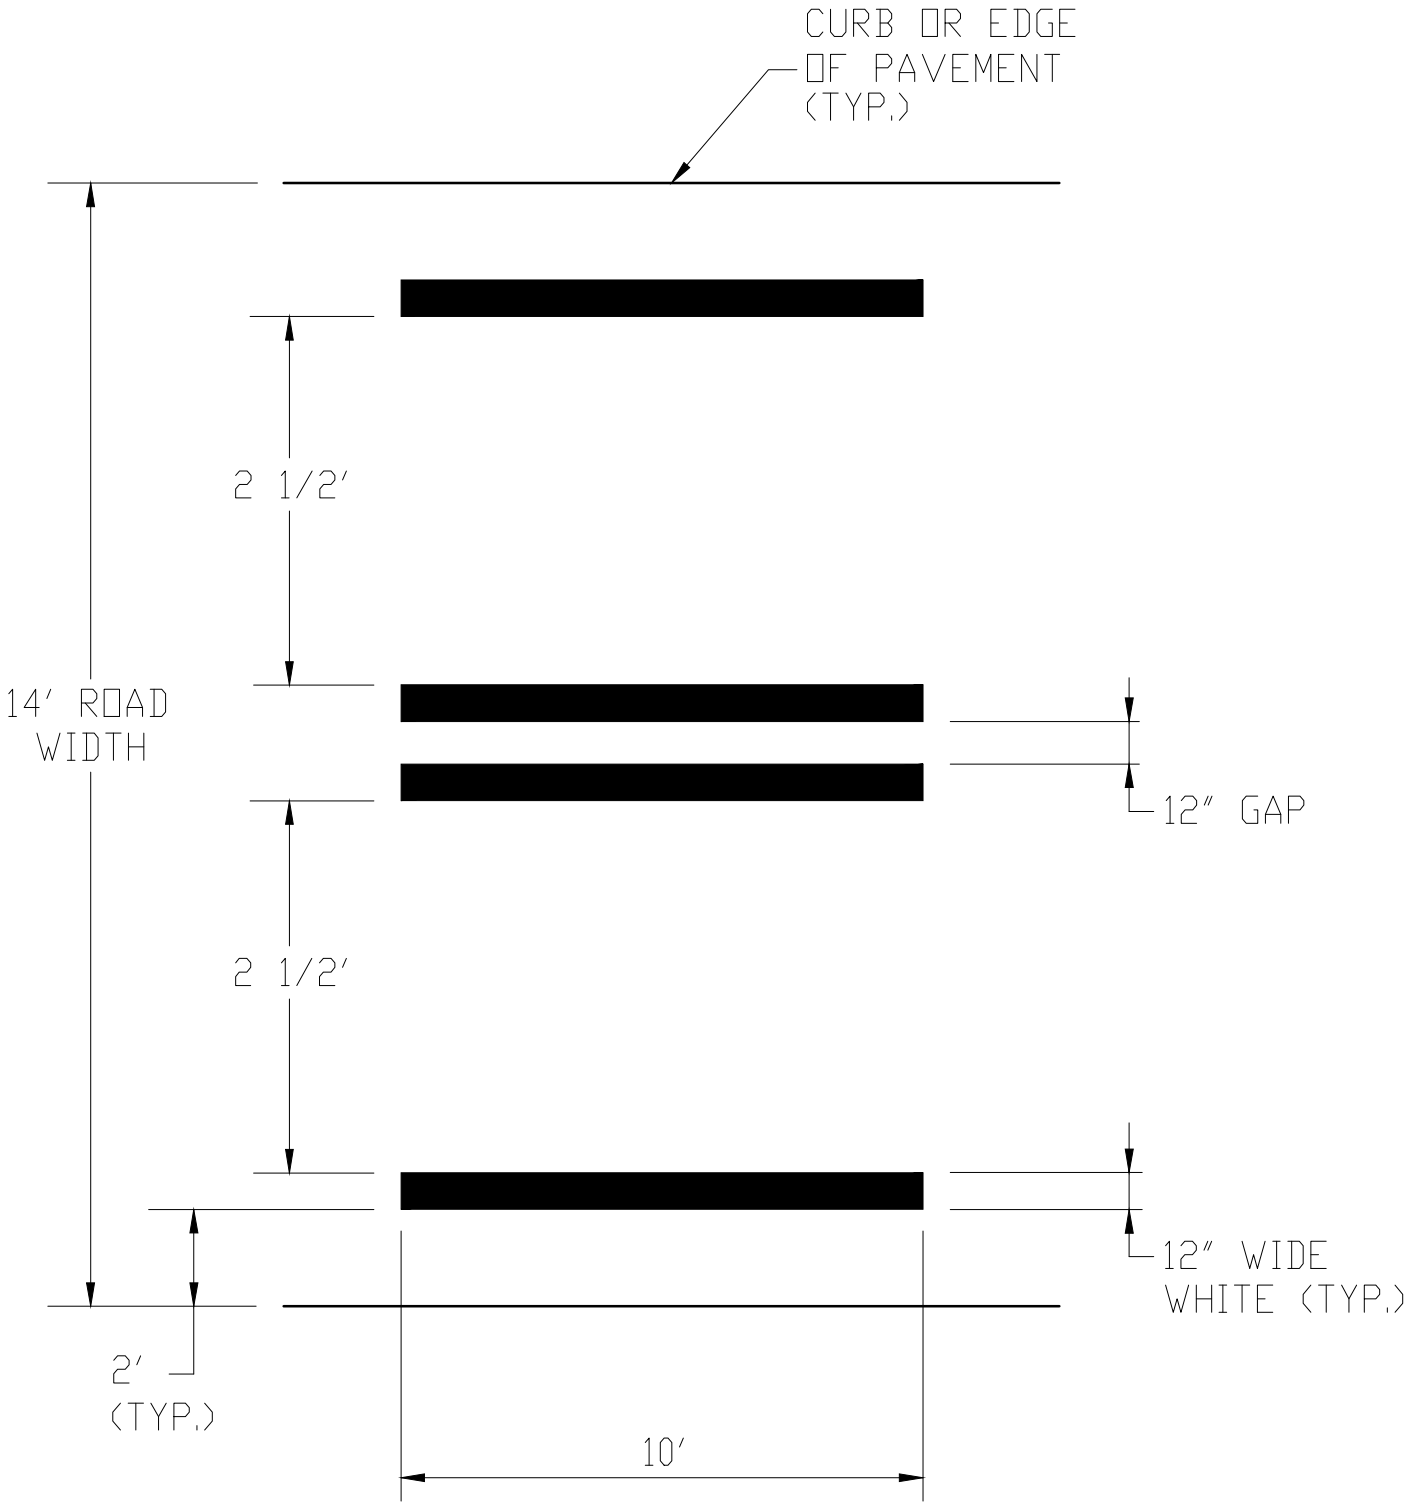

CONTINENTAL CROSSWALK MARKING DETAIL
ONE WAY, 14' WIDE

NOT TO SCALE

12/13/13

NOTE: LINES SHALL BE PLACED TO AVOID WHEEL PATHS

REVISED