REVISED 12/20/13

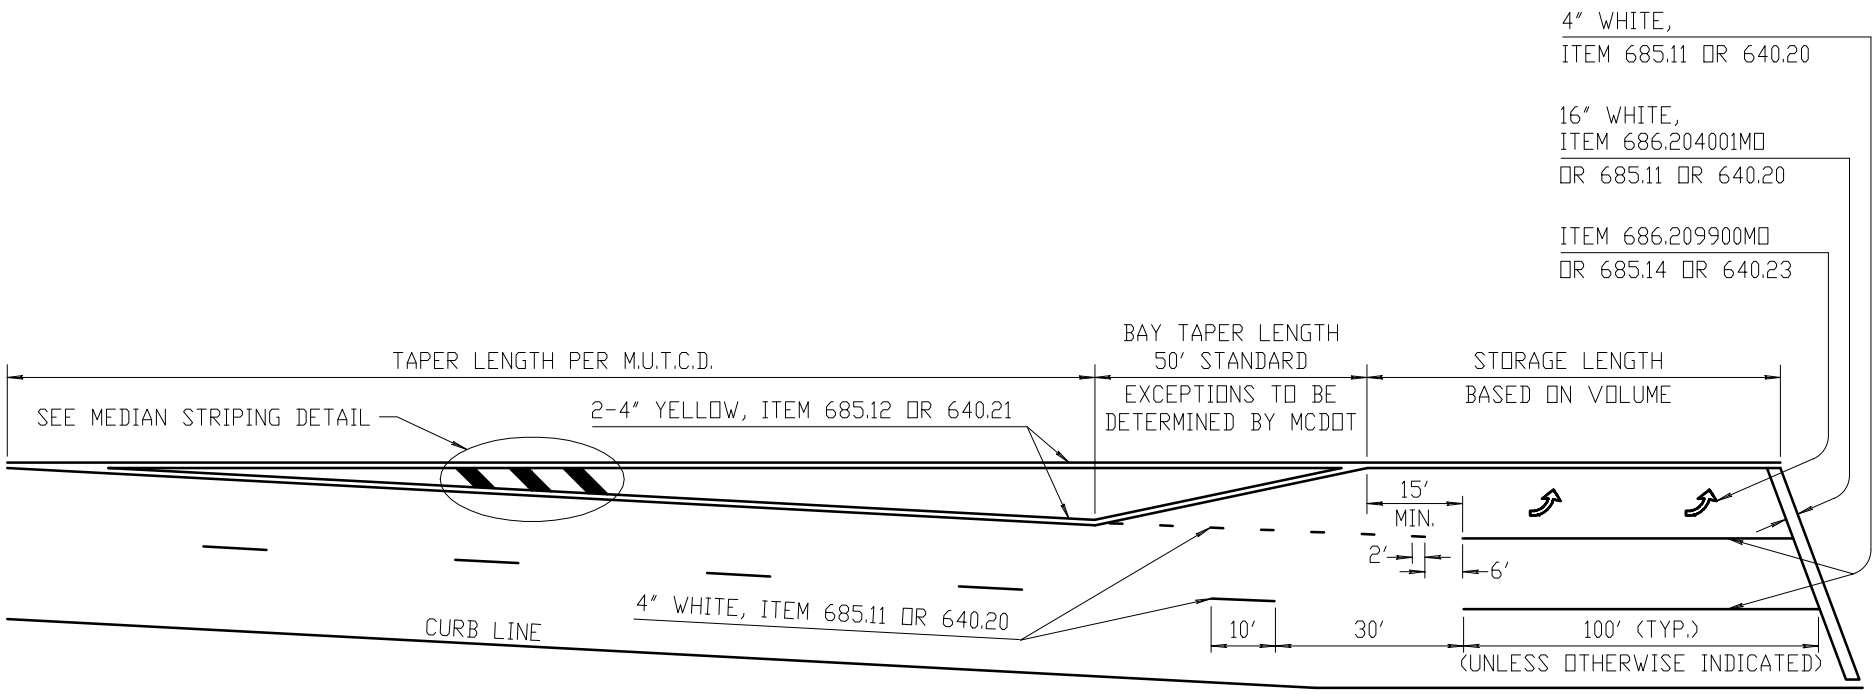

LEFT TURN LANE PAVEMENT MARKINGS

NOT TO SCALE