REVISED

5/9/11

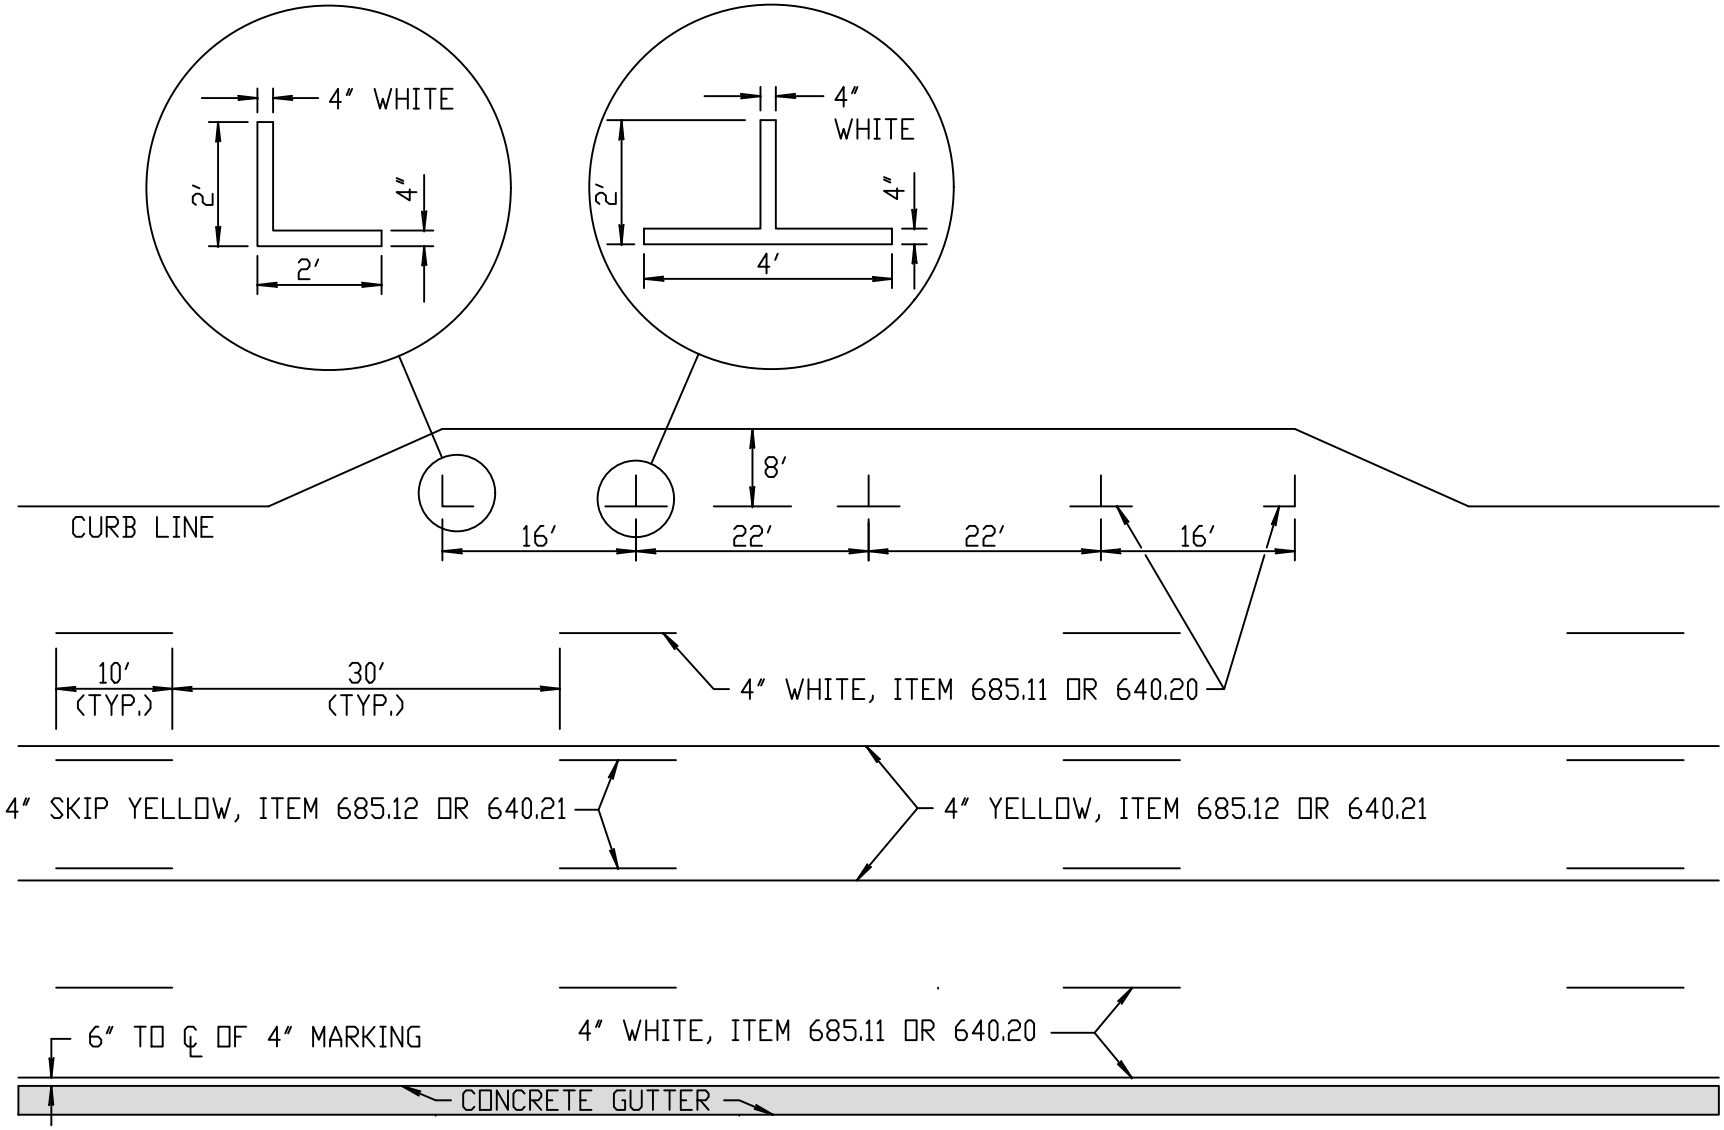

PAVEMENT MARKINGS - LONG LINES

NOT TO SCALE