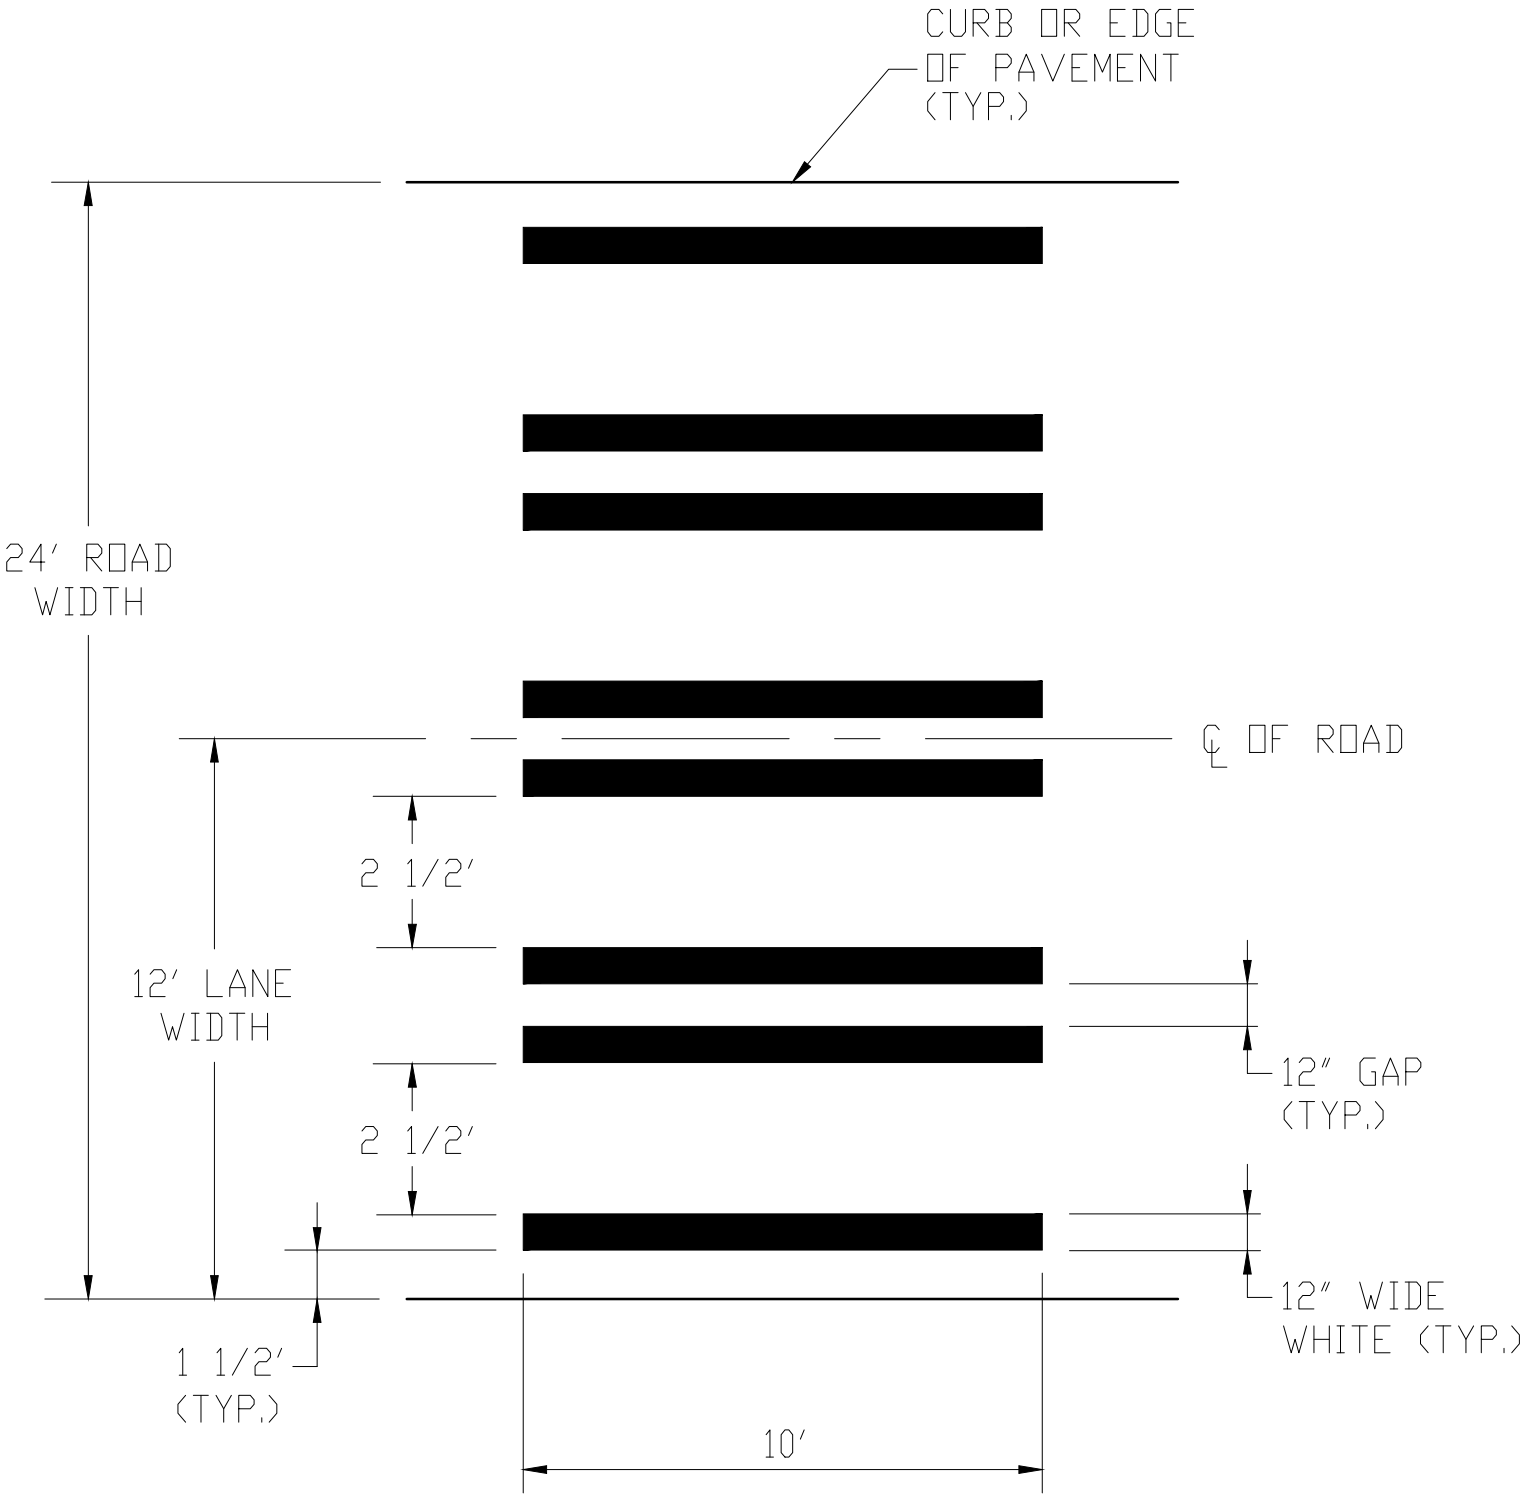

CONTINENTAL CROSSWALK MARKING DETAIL
TWO WAY, 24′ WIDE

NOT TO SCALE

12/13/13

NOTE: LINES SHALL BE PLACED TO AVOID WHEEL PATHS

REVISED